
16145 [53']

30534 [100'-2"]

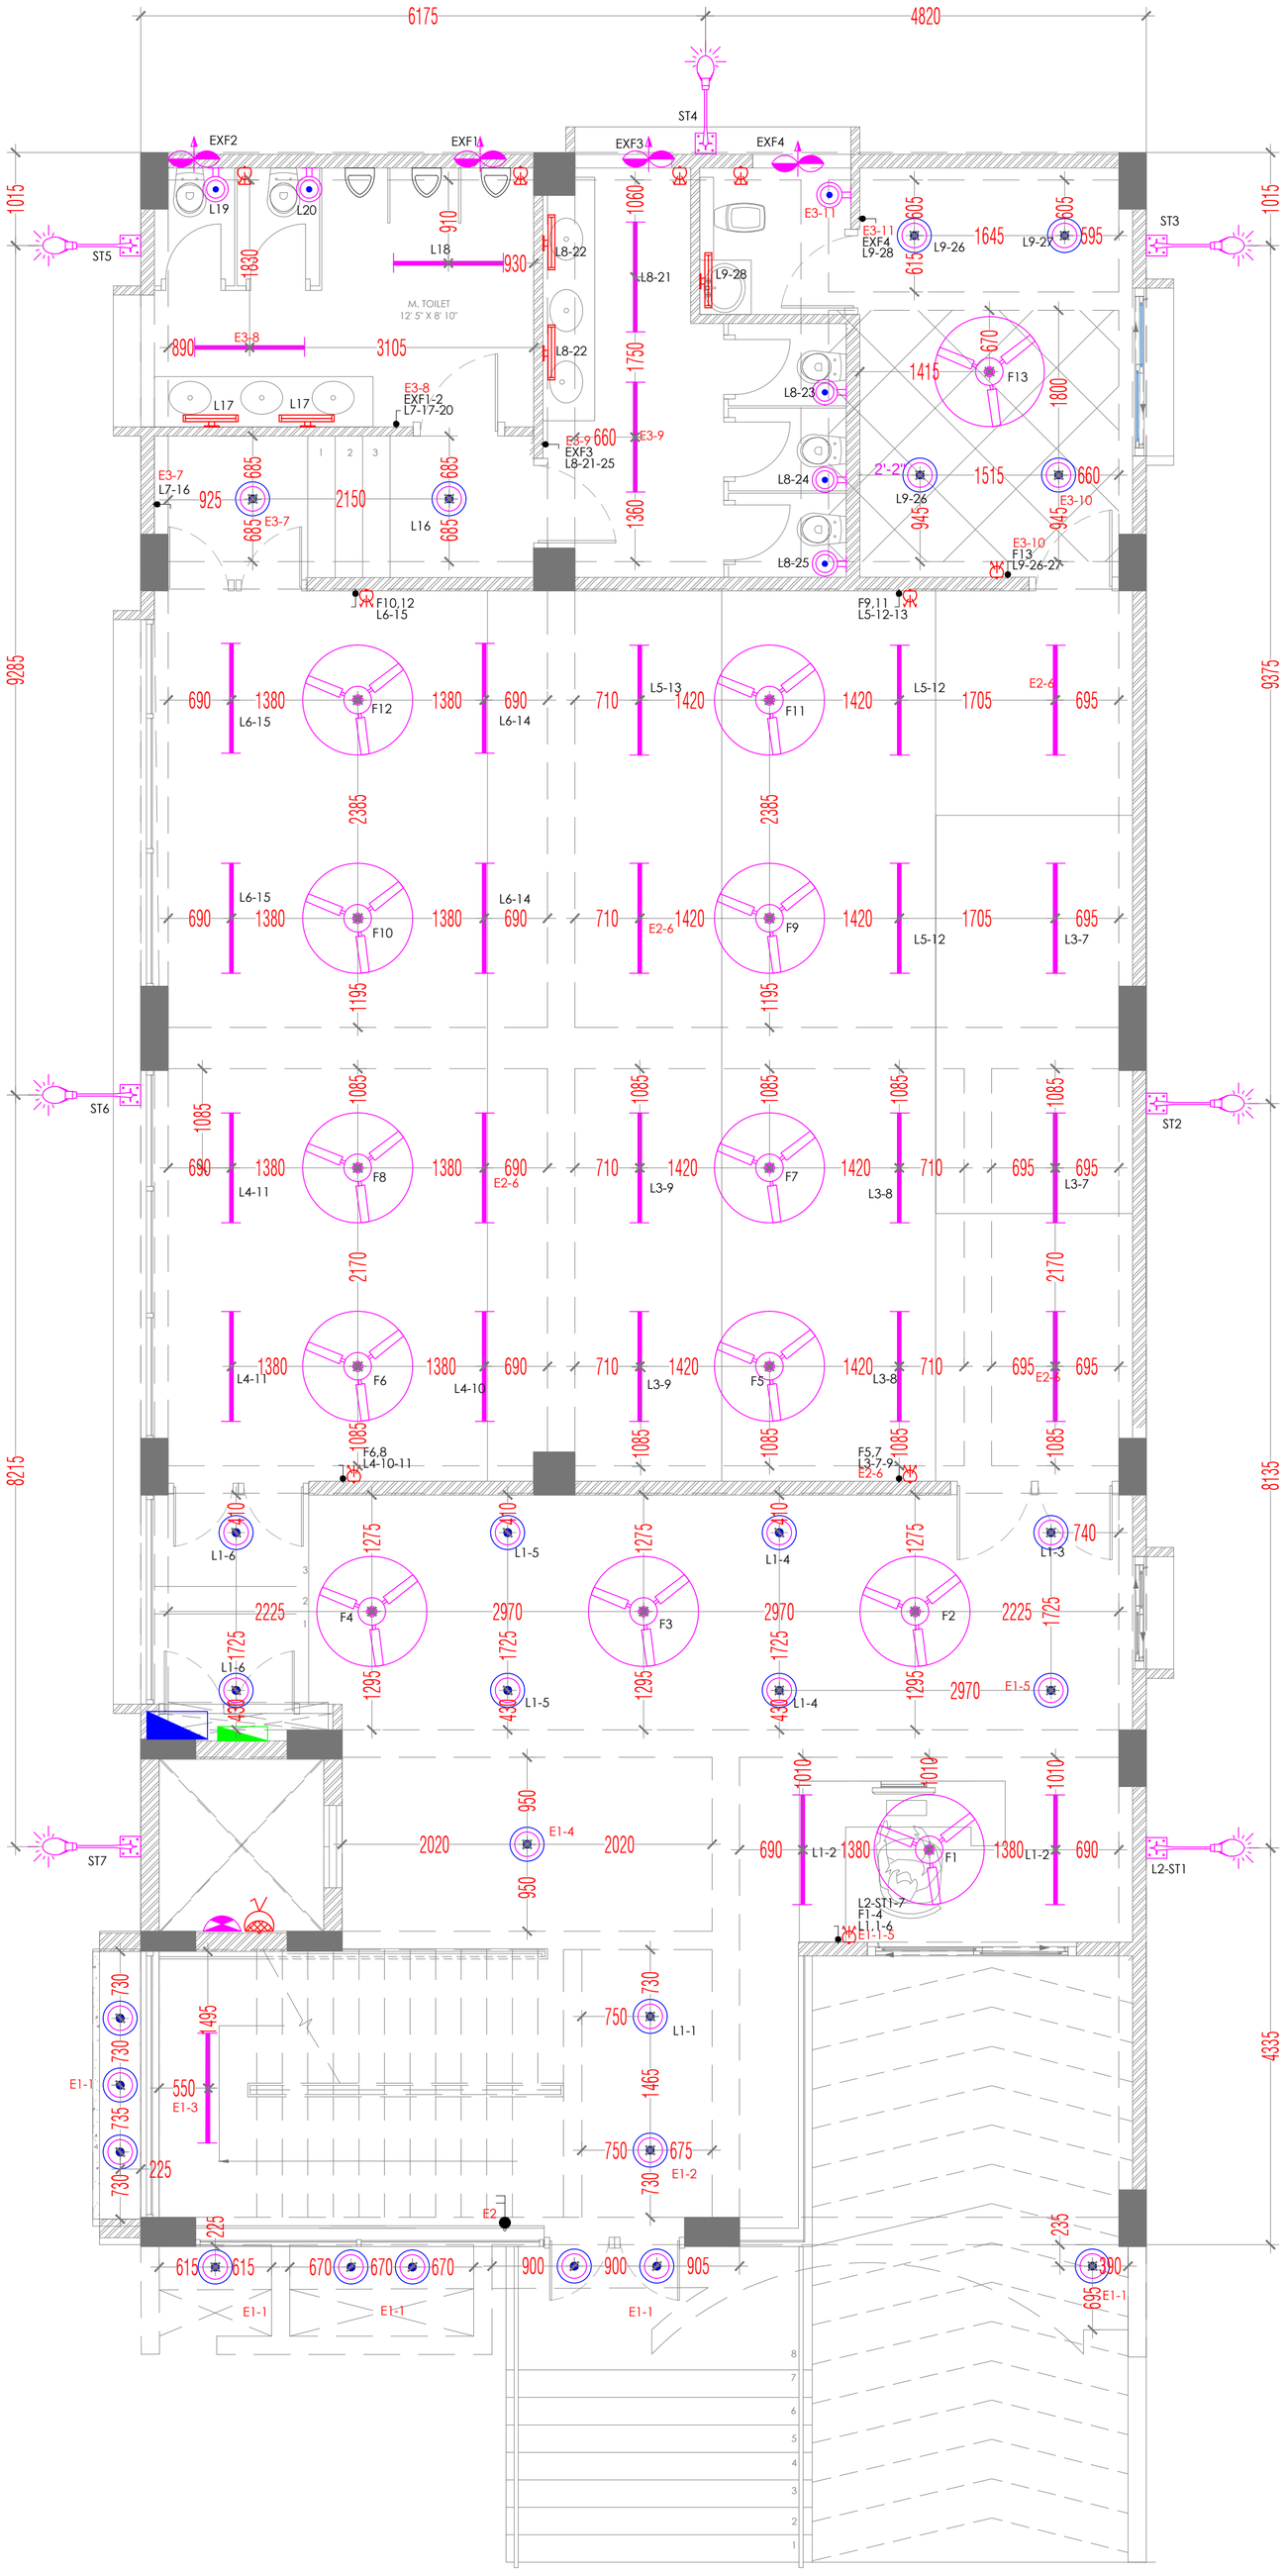

LEGEND	
SYMBOL	DESCRIPTION
	CEILING TUBE LIGHT + BATTEN HOLDER
	WALL TUBE LIGHT + BATTEN HOLDER
	WALL CFL + BATTEN HOLDER
	CEILING CFL + BATTEN HOLDER
	STREET LIGHT FITTING
	BULK HEAD FITTING
	CEILING FAN + REGULATOR
	EXHAUST FAN + CEILING ROSE
	15A UNIVERSAL SOCKET+ 15A SWITCH
	32A DP SWITCH
	6A 3PIN SOCKET WITH SWITCH ON RAW POWER
	6A 3PIN SOCKET WITHOUT SWITCH ON RAW POWER
	1NO. 6A 3PIN SOCKET WITH SWITCH ON UPS
	DATA POINT
	TELEPHONE POINT
	TV POINT
CCTV	CCTV
	5A SWITCHES
	2 WAY SWITCHES
	MIRROR LIGHT FIXTURE
	UPS DISTRIBUTION BOARD
	LIGHTING POWER DISTRIBUTION BOARD
	MAIN DISTRIBUTION BOARD
	EARTHING
	8SWG GI WIRE
	GI PIPE

12 METER ROAD +00 MM

R1

NOTE:

1. THE DESIGN & DRAWING IS THE PROPERTY & COPYRIGHT OF M/s. MYRIAD GEOMETRIES/MG10 ARCHITECTURE. REPRODUCTION AND USE OF THE DESIGN, IN WHOLE OR IN PART, IS FORBIDDEN WITHOUT THE ARCHITECT'S WRITTEN CONSENT.

2. DRAWING IS NOT TO BE SCALED.

3. ALL DIMENSIONS ARE IN MILLIMETERS AND LEVELS IN METERS UNLESS NOTED OTHERWISE.

4. ANY DISCREPANCIES IN THE DRAWING SHALL BE BROUGHT TO THE NOTICE OF THE ARCHITECT BEFORE EXECUTION. ALL DIMENSIONS TO BE VERIFIED ON SITE AND APPROVED BY THE ARCHITECT/PROJECT MANAGER.

5. DRAWING SHOULD BE READ IN CONJUNCTION WITH OTHER RELEVANT ARCHITECTURAL, STRUCTURAL, MECHANICAL AND ELECTRICAL DRAWINGS AND ALL RELEVANT SECTIONS OF THE SPECIFICATIONS.

LEGEND / SYMBOLS

1.LEVLES IN PLANS/ELEVATIONS/SECTIONS

+ FFL / + SSL — FINISHED FLOOR LEVEL / STRUCTURAL SLAB LEVEL

+ FGL — FORMATION GROUND LEVEL

2.DOORS

D01 A/0 — DOOR TYPES / DRAWING NUMBERS

3.SECTIONS

S1 A0/1000 — SECTION NUMBERS / DRAWING NUMBERS

4.ELEVATIONS

E1 A0/2 — ELEVATION NUMBERS / DRAWING NUMBERS

WIRING

Sl.No	DESCRIPTION	WIRE SIZE	Conduit pipe size
~~1~~	~~MDB To LPDB~~	~~4x6sqmm+1x2.5sqmm~~	25mmdia
	MDB To UDB	2x4sqmm+1x2.5sqmm	25mmdia
2	LDB to 15A Socket	2x4sqmm+1x2.5sqmm	25mmdia
3	LDB to SB & 5A Socket	2x2.5sqmm+1x1.5sqmm	20mmdia
4	SB to Point wiring	2x1.5sqmm+1x1.0sqmm	20/25mmdia
5	Telephone wiring /TV wiring	2pair telephone cable/ TV Cable - RG6	25mmdia
6	Earthing	8SWG GI WIRE	

KEY PLAN:

SCALE	Not To Scale	SHEET SIZE	A1
DATE	16 DEC 2025		
DRAWN	RAGHU		
CHECKED	RAGHU		
SIGNATURE	-		

PROJECT:
PROPOSED COMMERCIAL DEVELOPMENT FOR KSSFCL
at Vishveshwar Nagar, Mysuru - 570008

CLIENT:
KARNATAKA STATE SOUHARDA FEDERAL CO-OPERATIVE LTD.
Margosa Road,Malleshwaram,
Bengaluru - 560003

STRUCTURAL CONSULTANT :
NESTA PROJECTS
Shivamogga

MEP CONSULTANT :
M/s GR ENGINEERS
Bengaluru

DRAWING TITLE	ELECTRICAL LAYOUT		
GROUND FLOOR PLAN DIMESNSIONAL LAYOUT		REV NO	R0
DRAWING NUMBER	KS	AR/FP/GF/ELEC/01	

ARCHITECTS

MYRIAD Geometries ARCHITECTURE INTERIORS GRAPHIC DESIGN